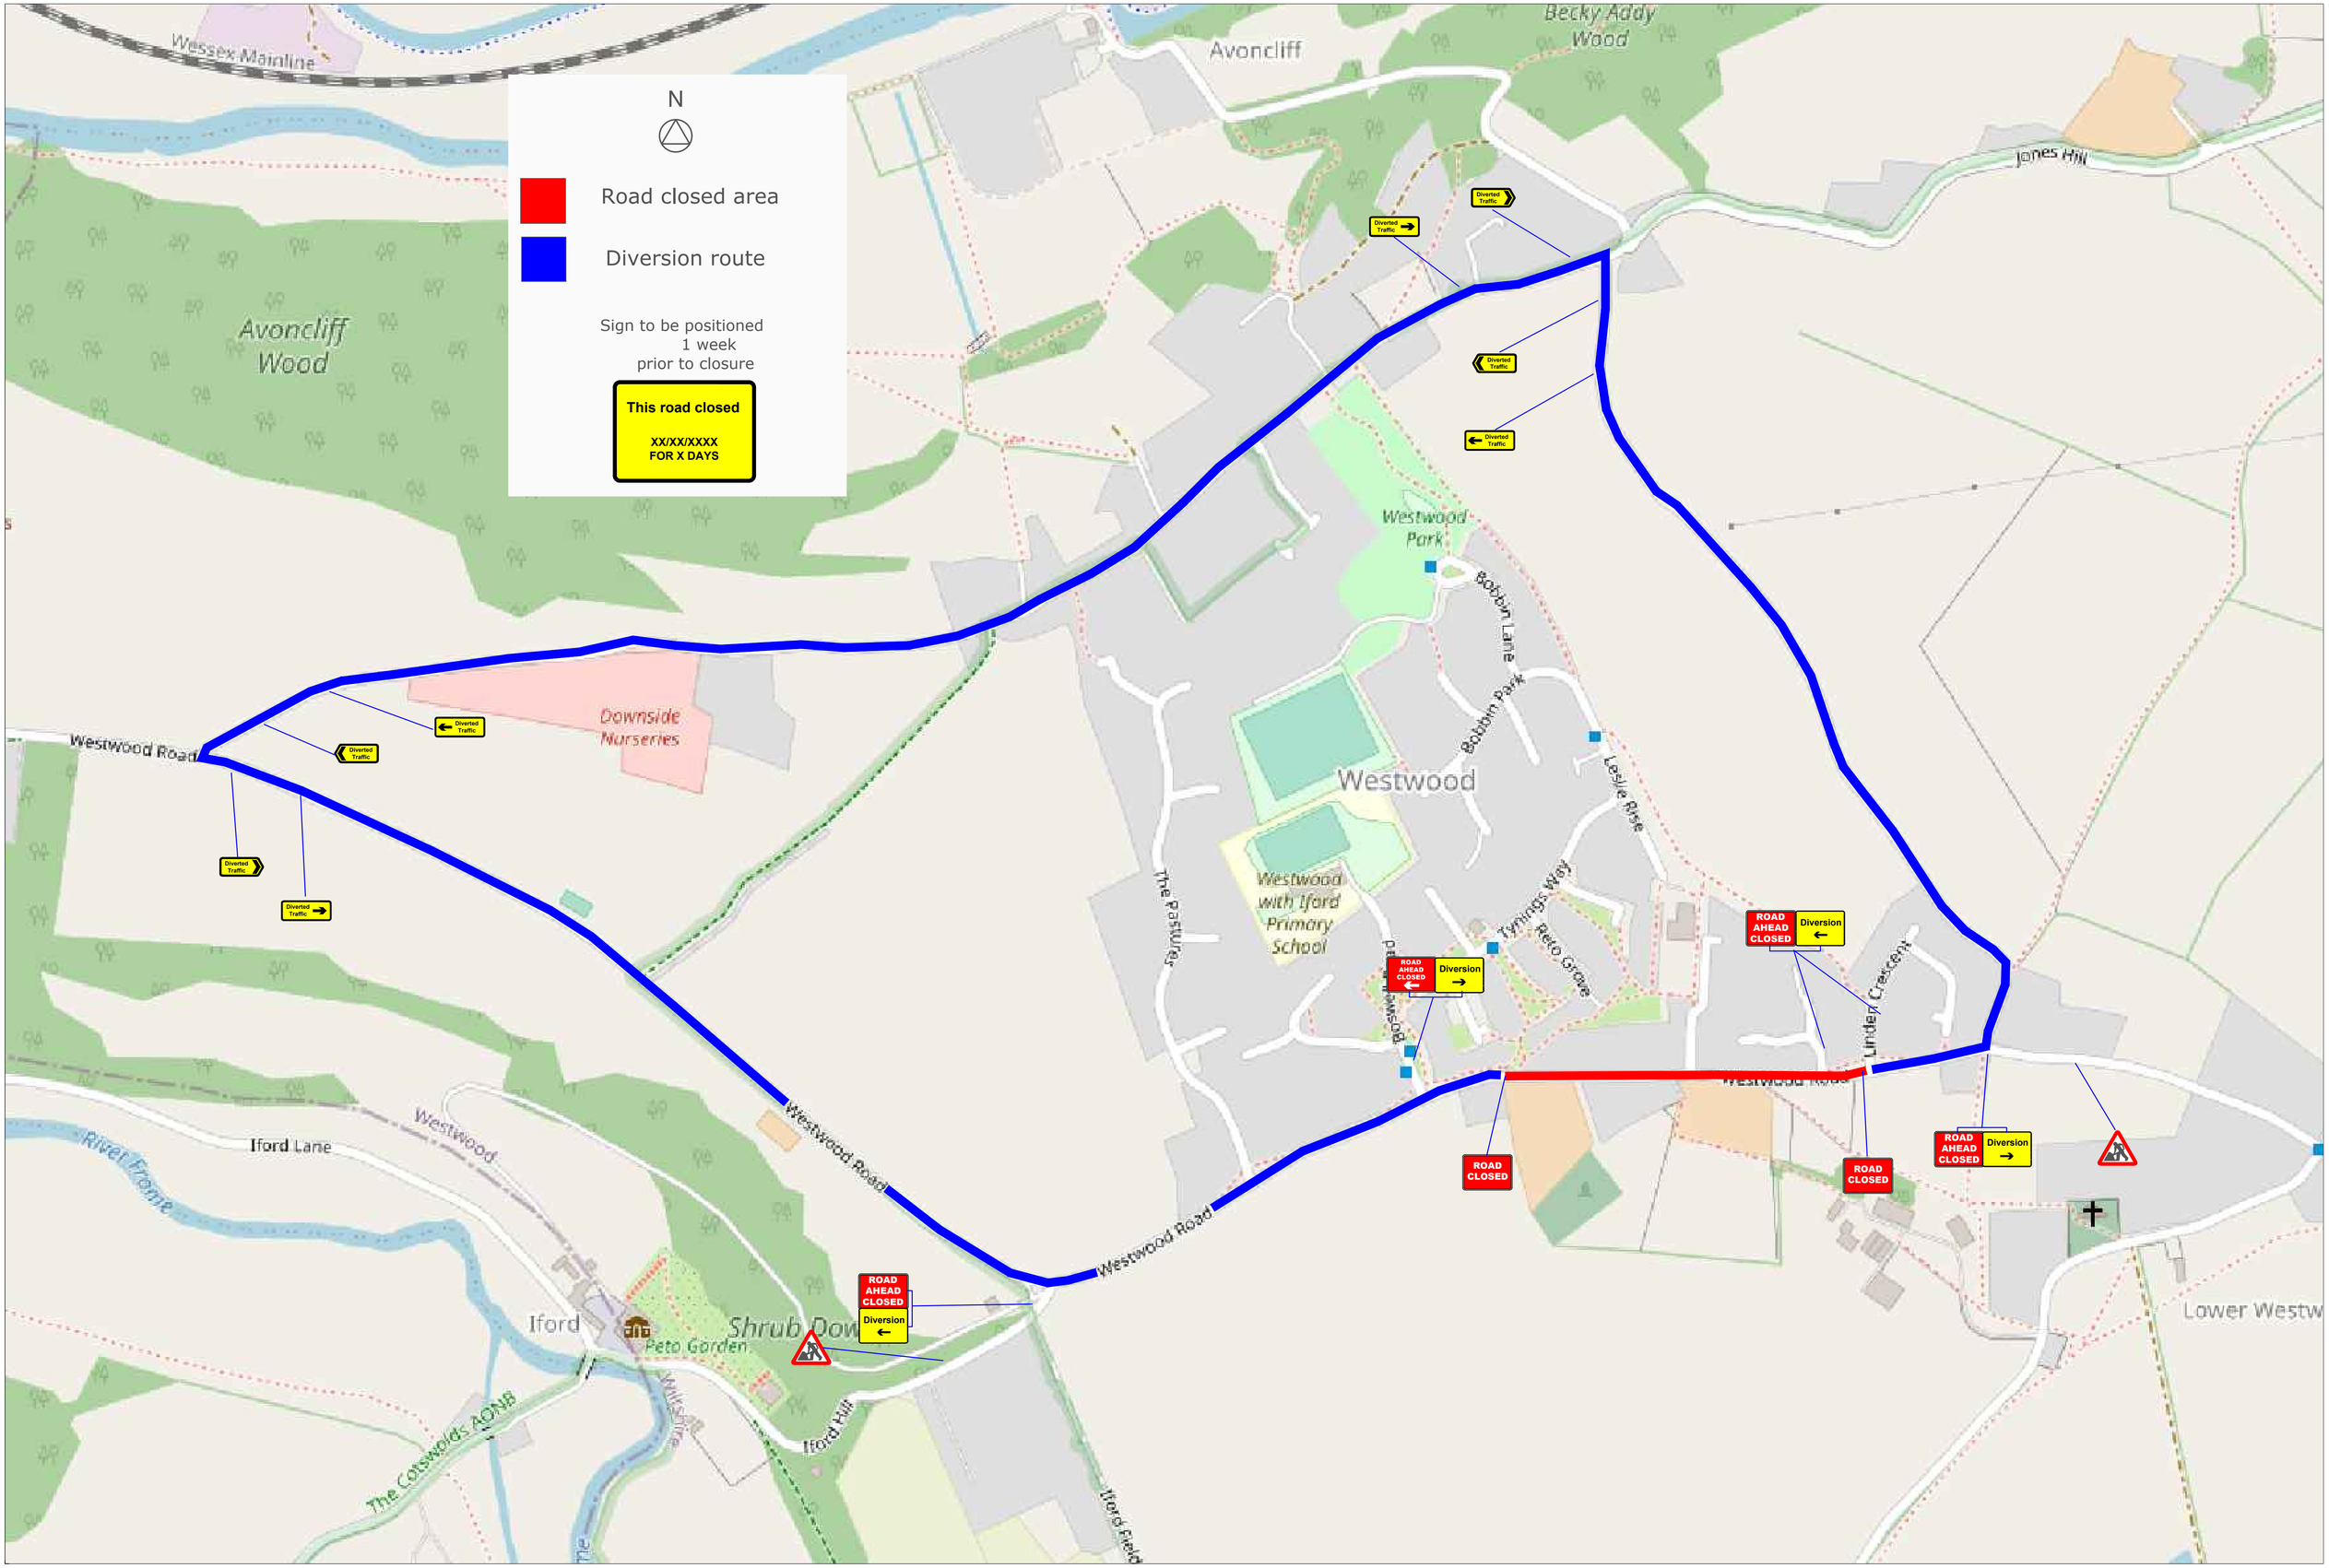

Drn:	S.C	forest	Forest Traffic Signals Ltd, Forest House, Broad Quay Road, Felnex Ind Est. Newport. NP19 4PN Tel: 01633 284700 Fax: 01633 283212	Rev.	Drn.	Chk.	App.	Description	Date.	Client: MORRISONS	Project: WESTWOOD ROAD BS2 8PF
Chk:	XXX										
App:	XXX										
Date:	19/08/2020										

Office copy | Issued to site | Issued to client

Drawing: Traffic management arrangement

Drawing no: FBMU01 0288 01

Revision:

Scale: NTS